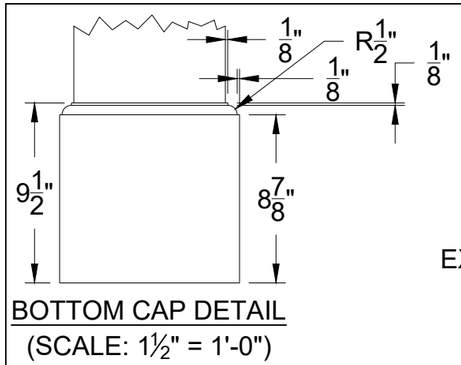

BOTTOM CAP DETAIL
(SCALE: 1½" = 1'-0")

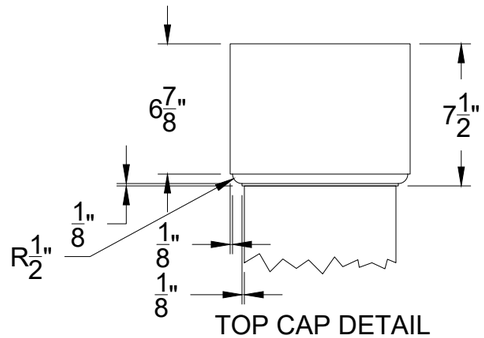

TOP CAP DETAIL
(SCALE: 1½" = 1'-0")

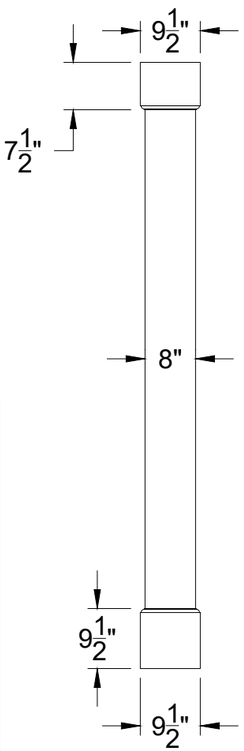

COLUMN DETAIL
SCALE:
½" = 1'-0"

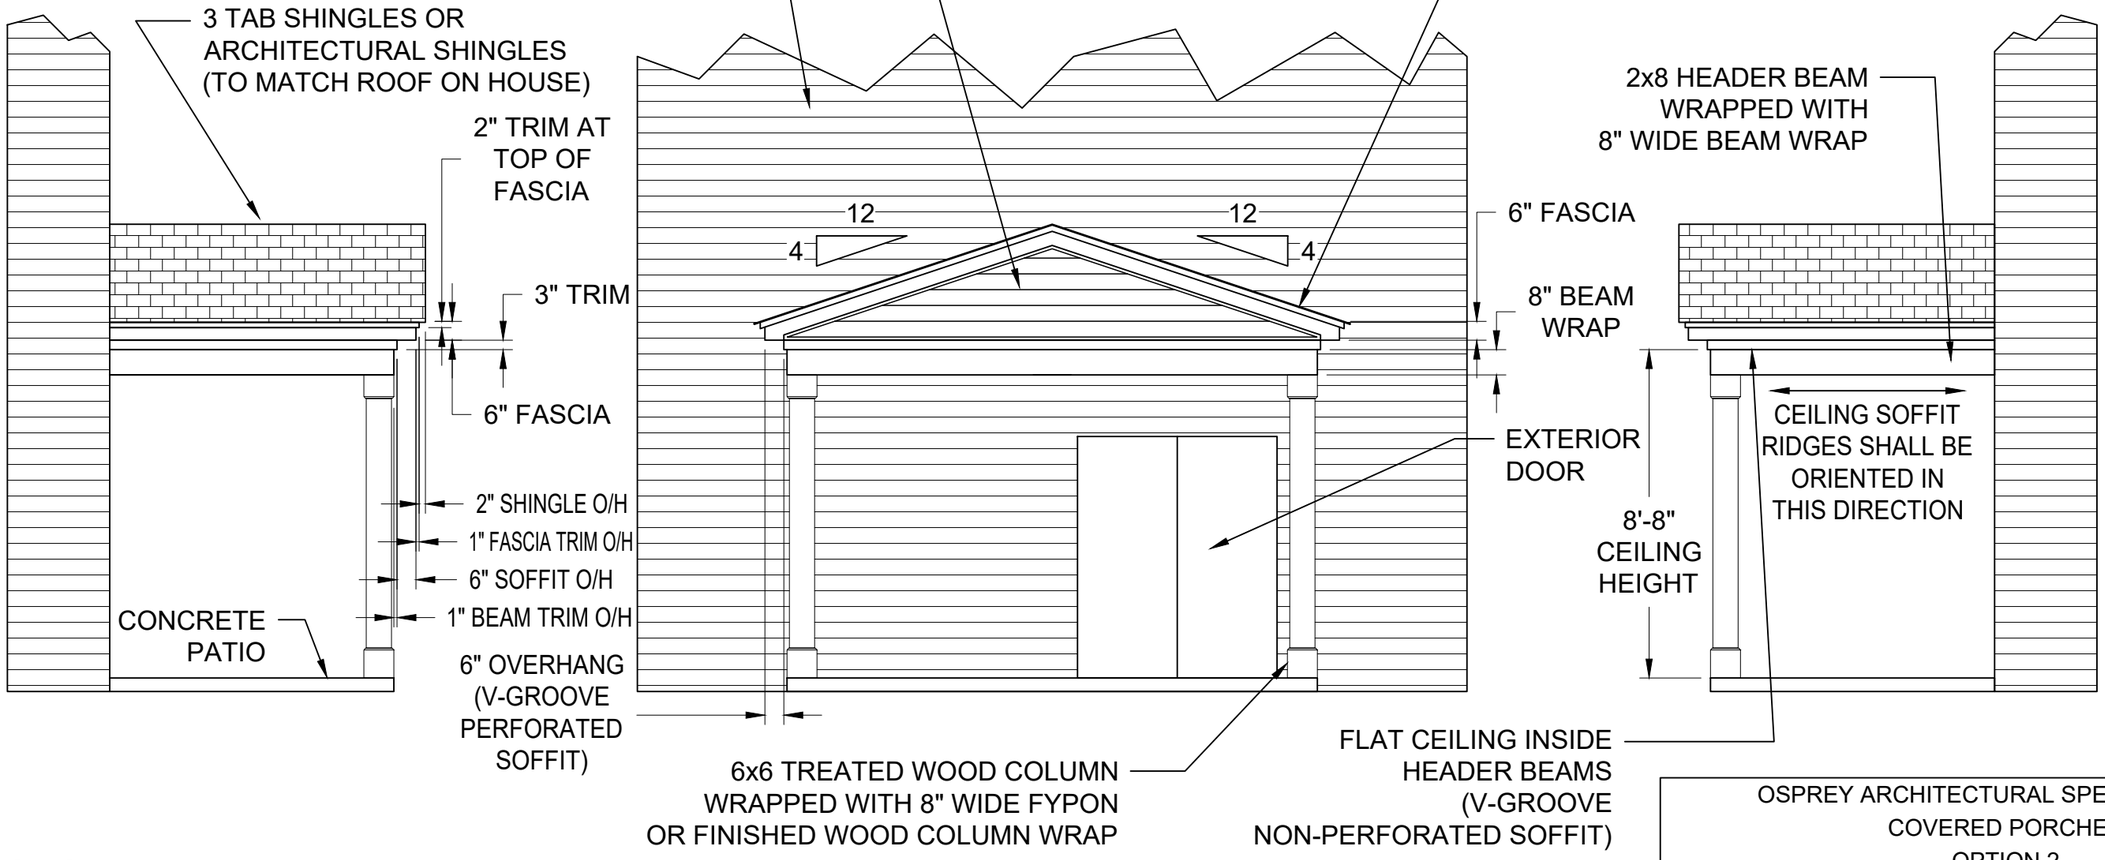

NOTES:
1. O/H = OVERHANG.
2. ALL COLUMN WRAPS, BEAM WRAPS, SOFFIT, FASCIA, AND OTHER TRIM MUST BE PAINTED WHITE IN COLOR TO MATCH THE TRIM ON THE FRONT PORCH OF THE HOUSE.

THIS DRAWING IS COPYRIGHT © 2020 BY CHRIS SLAUGHTER, AND MAY NOT BE USED, REPRODUCED, OR DISTRIBUTED WITHOUT WRITTEN PERMISSION.

OSPREY ARCHITECTURAL SPECIFICATIONS
COVERED PORCHES
OPTION 2

OSPREY HOMEOWNERS ASSOCIATION
CHAPIN, SOUTH CAROLINA

SHEET SIZE	DRAWN BY	DATE	
ANSI B (11" x 17")	CHRIS SLAUGHTER	05/04/2020	
SCALE	DRAWING NUMBER	SHEET NUMBER	REV.
1/4" = 1'-0" UNLESS OTHERWISE NOTED	OSP-SPC-PR-CV-002	1	0